


Roof plan 1:250

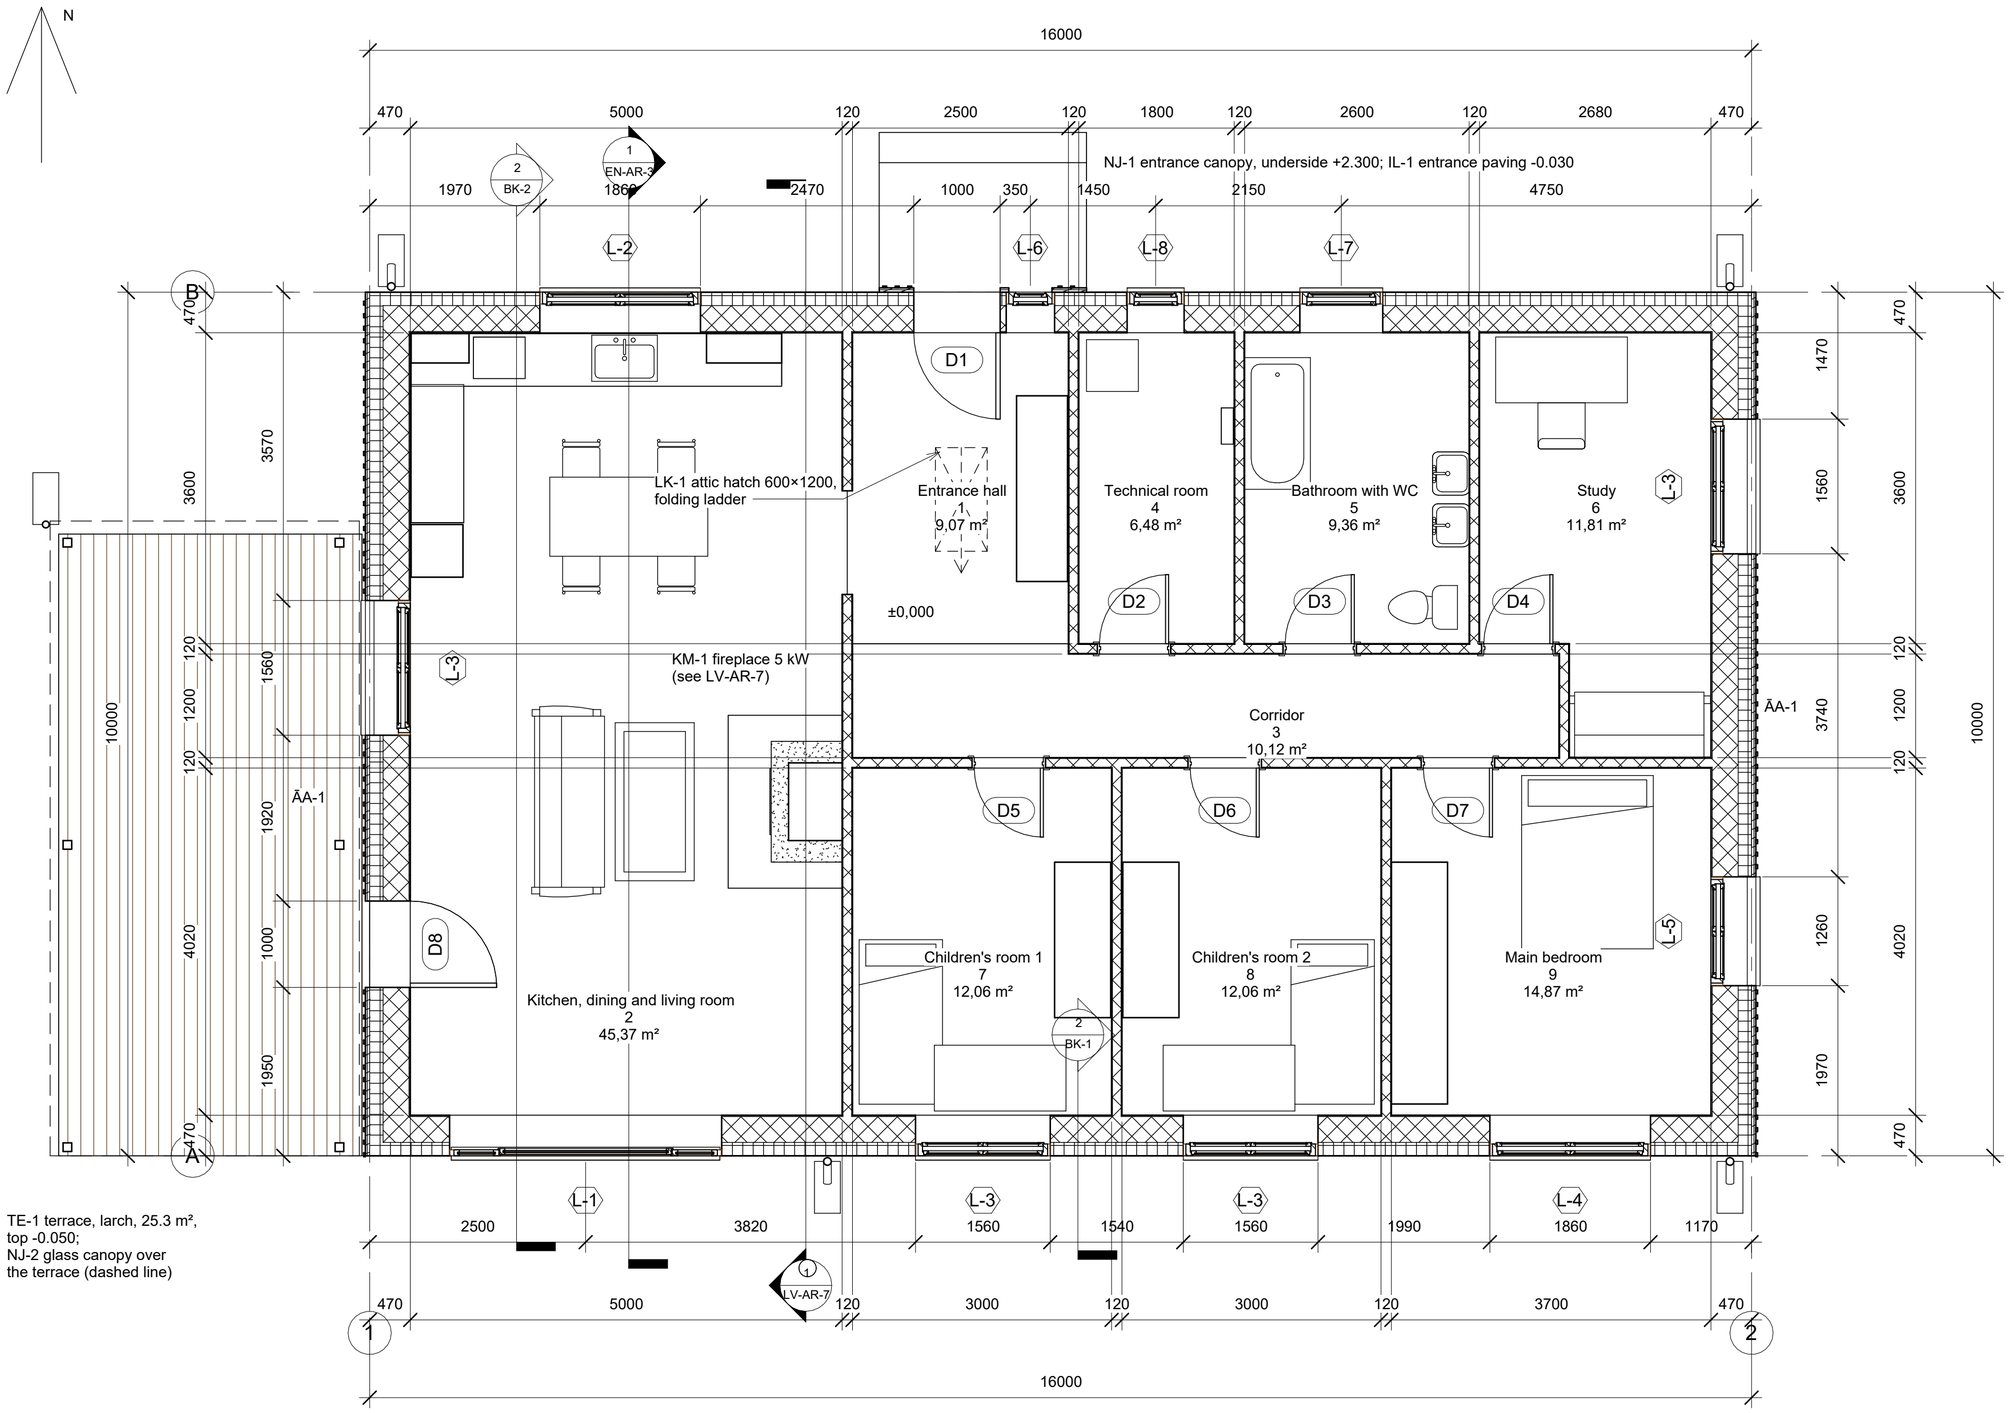

Floor plan ±0.000 1:50

Designer (company, reg. No. / name, certificate No.) Construction specialist— to be confirmed (name, practice certificate No.)				
Project, address Detached house "Priede 130"— single-family dwelling, group II Latvia, address and cadastral designation— to be confirmed				
Drawing title Floor plan. Roof plan				
Drawn by planpris	Stage Sketch	Scale 1:50; 1:250	Date 13.09.2026	Code, sheet EN-AR-2 sheet 2 of 8
Discipline lead —				