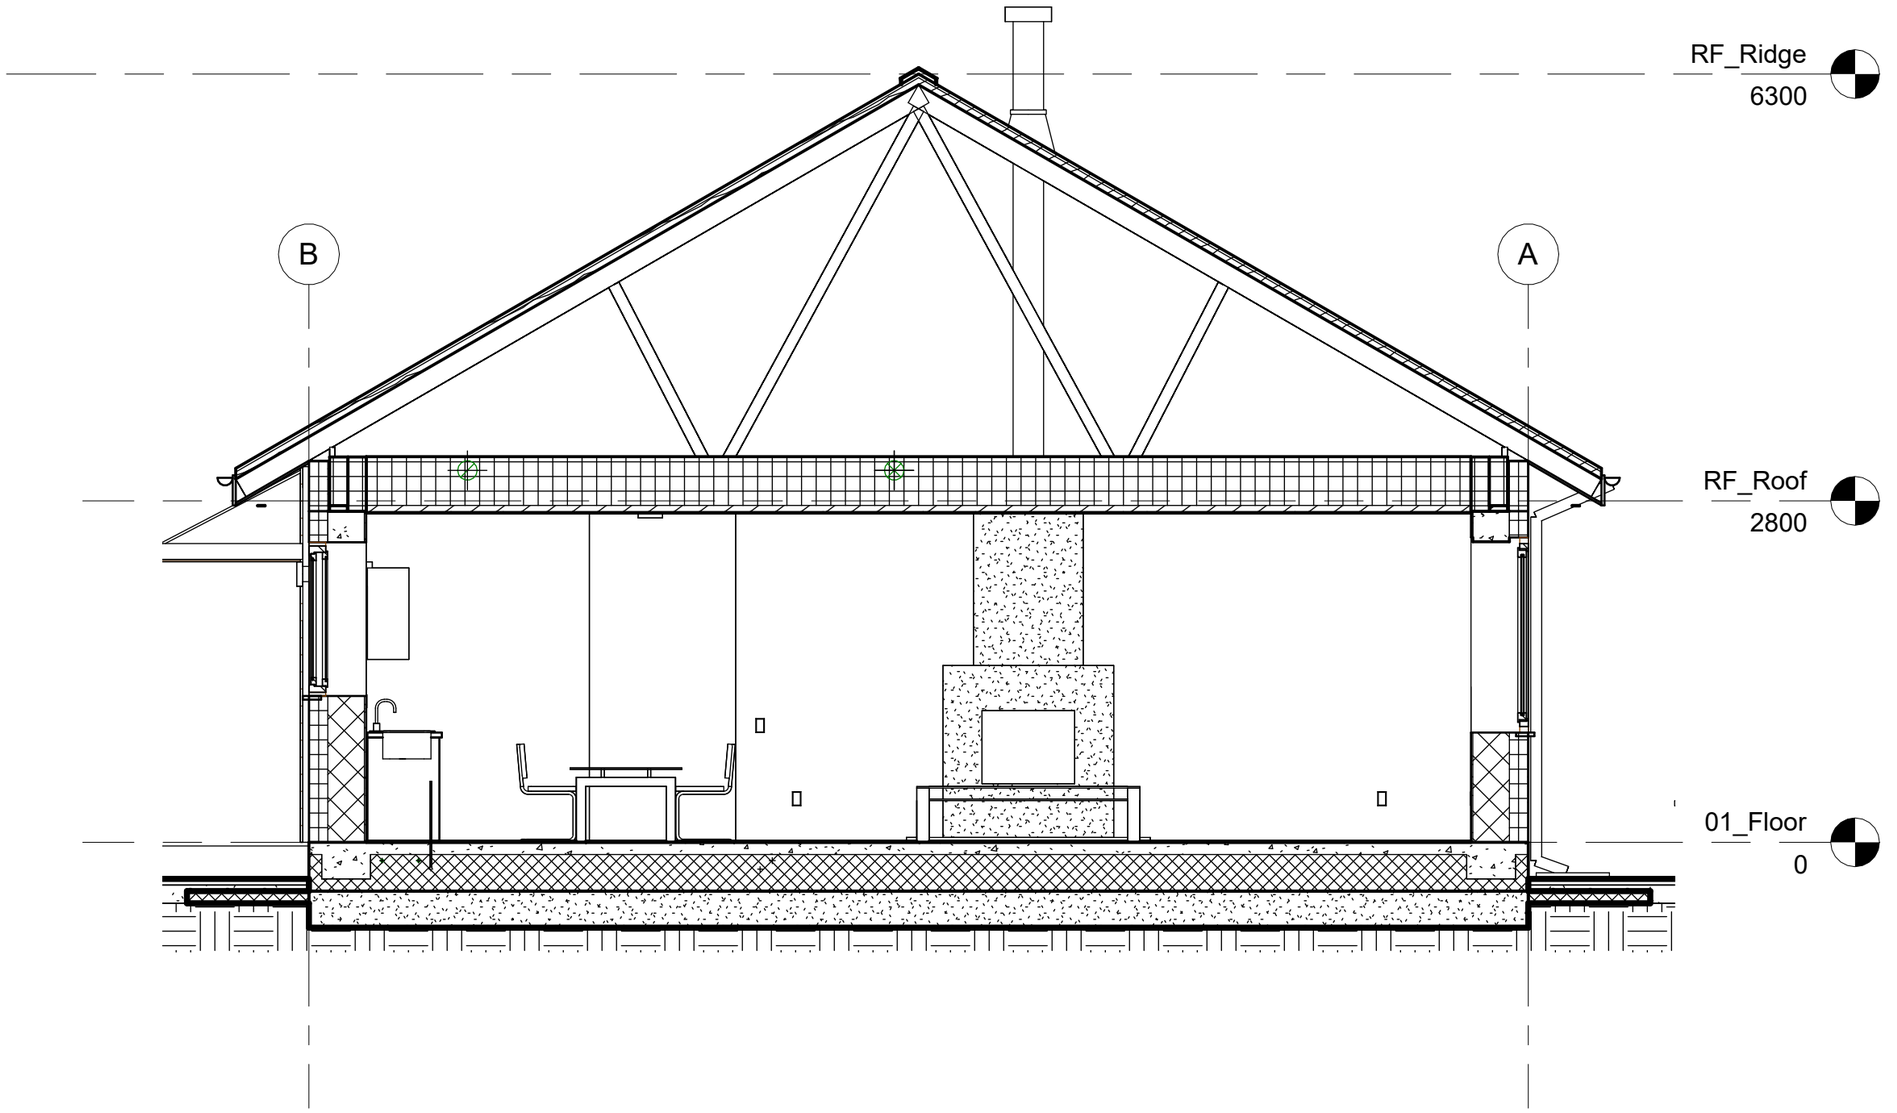


Section 1-1 1:50

Designer (company, reg. No. / name, certificate No.) Construction specialist— to be confirmed (name, practice certificate No.)				
Project, address Detached house "Priede 130"— single-family dwelling, group II Latvia, address and cadastral designation— to be confirmed				
Drawing title Section 1-1				
Drawn by planpris	Stage Sketch	Scale 1:50	Date 13.09.2026	Code, sheet EN-AR-3 sheet 3 of 8
Discipline lead —				